

GENERAL NOTES


ALL DIMENSIONS TO BE CHECKED ON SITE PRIOR TO COMMENCEMENT OF WORKS - PLEASE REPORT ERRORS OR OMISSIONS TO THE ARCHITECT.

THIS DRAWING HAS BEEN PRODUCED FOR THE PURPOSES OF PLANNING AND BUILDING REGULATIONS APPROVALS ONLY AND IS NOT INTENDED TO BE A FULL WORKING DRAWING.


THIS DRAWING IS TO BE READ IN CONJUNCTION WITH ANY WRITTEN SPECIFICATIONS, SCHEDULES OF WORK AND STRUCTURAL ENGINEER'S DETAILS AS APPROPRIATE.

THIS DRAWING IS THE COPYRIGHT OF PUMP HOUSE DESIGNS AND ANY FURTHER REPRODUCTION OF THE PLAN IS NOT PERMITTED WITHOUT OBTAINING PRIOR CONSENT.

© CROWN COPYRIGHT 2025 - LICENCE NO. 100032237

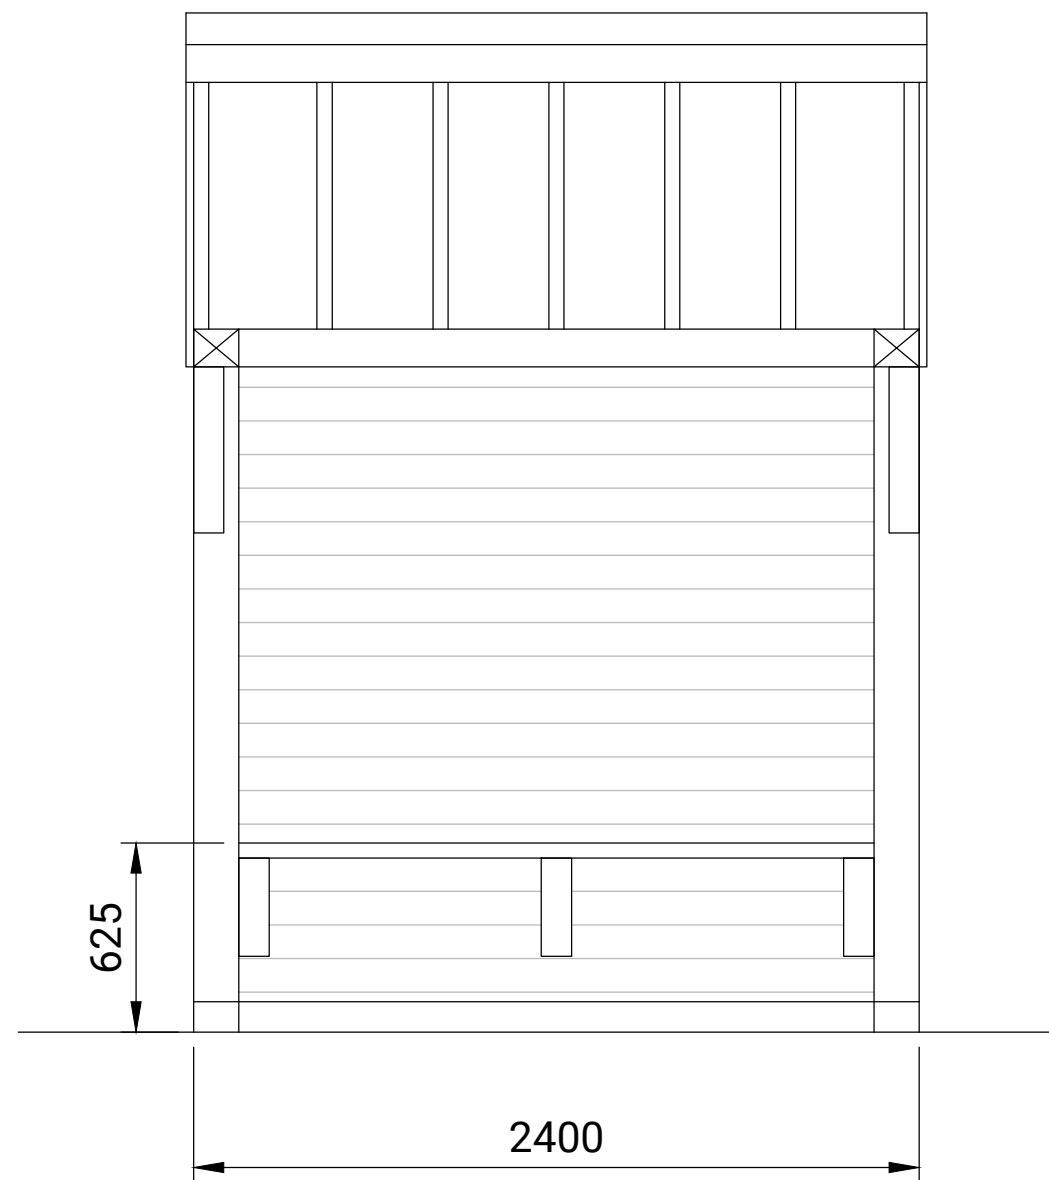


FRONT SECTION

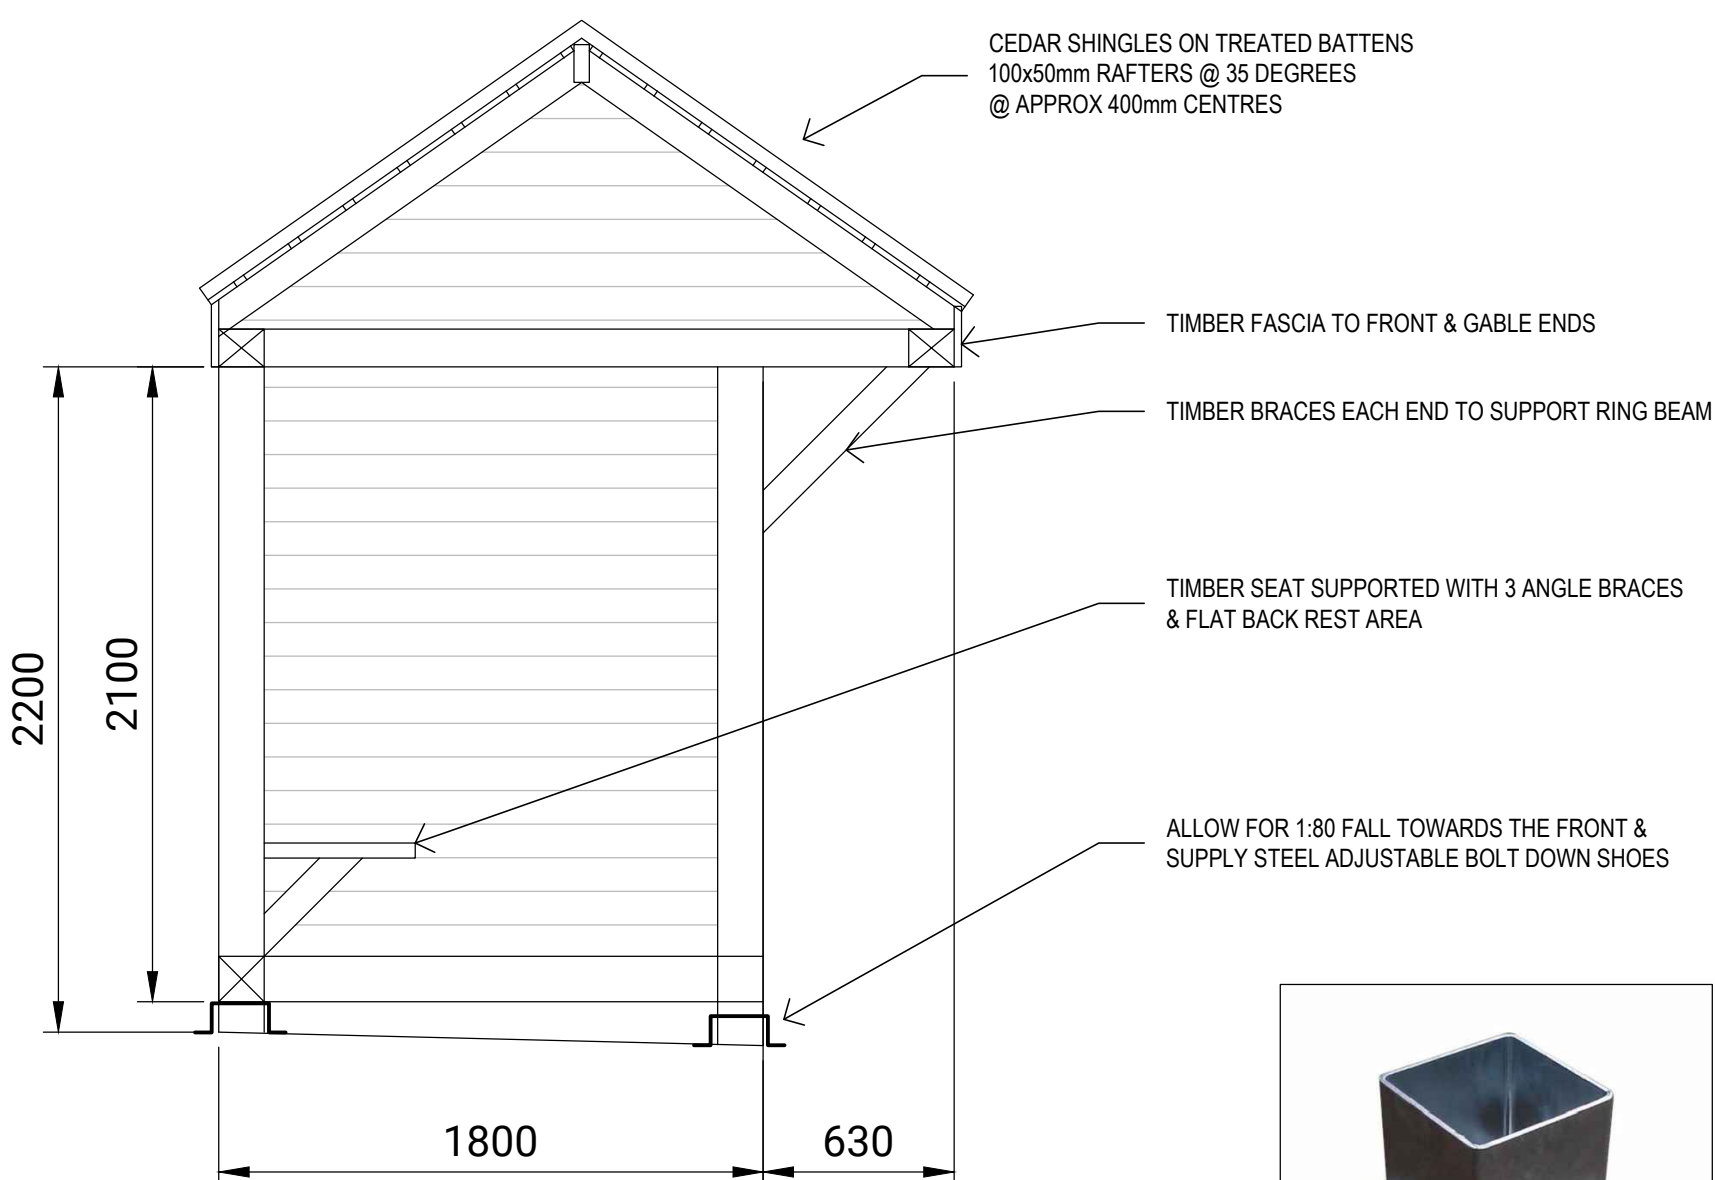



SIDE SECTION



TYPICAL SHOE FOOT

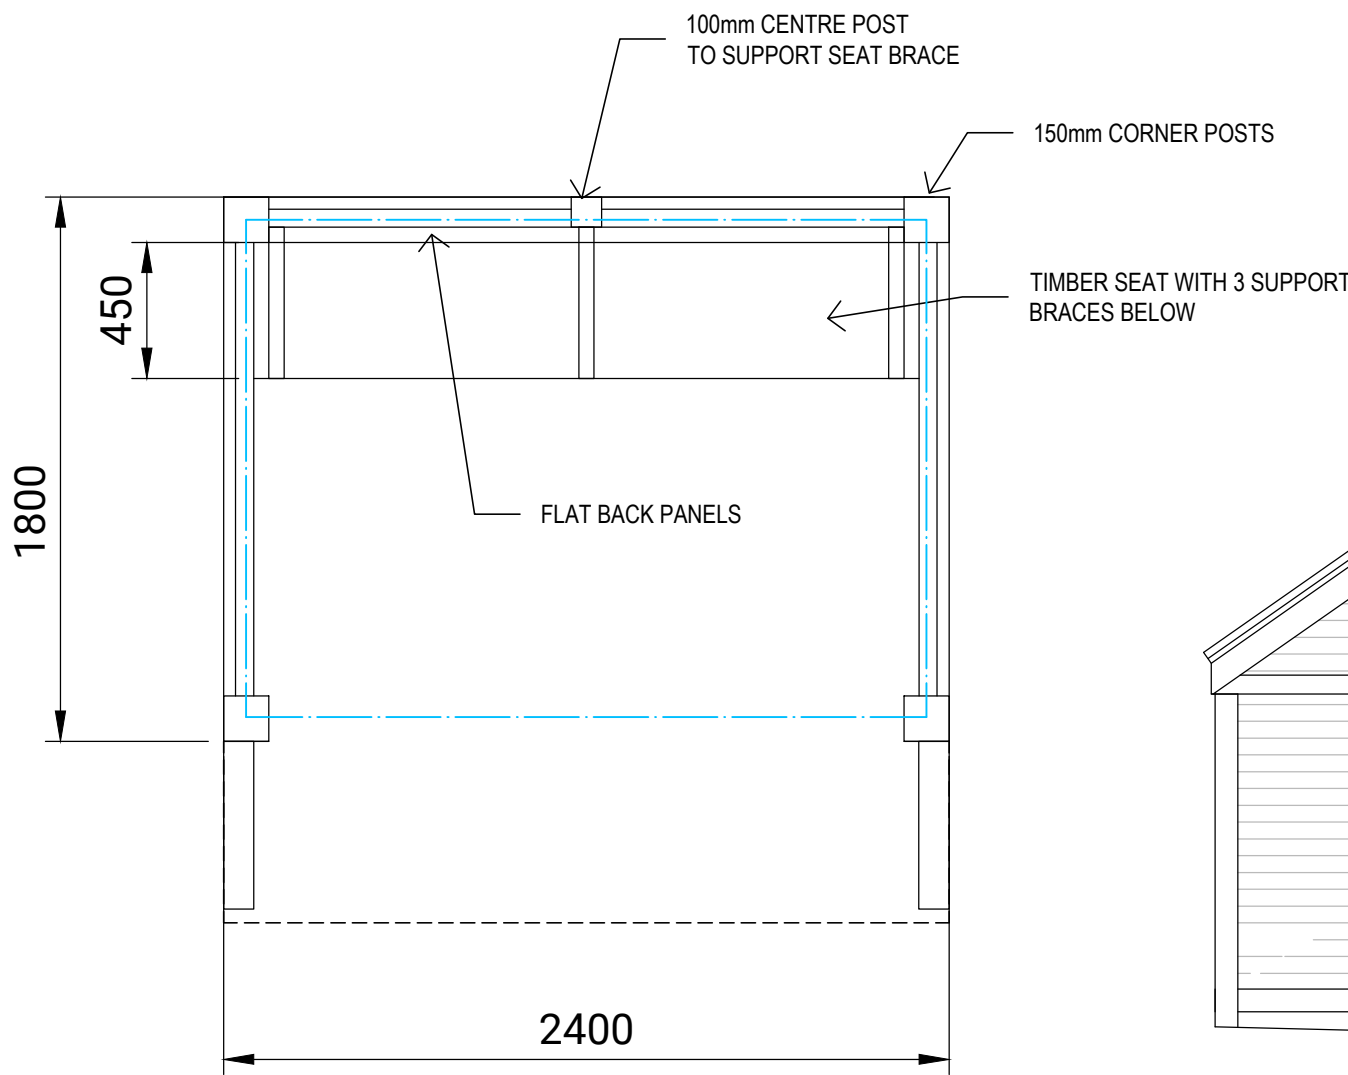

PLAN

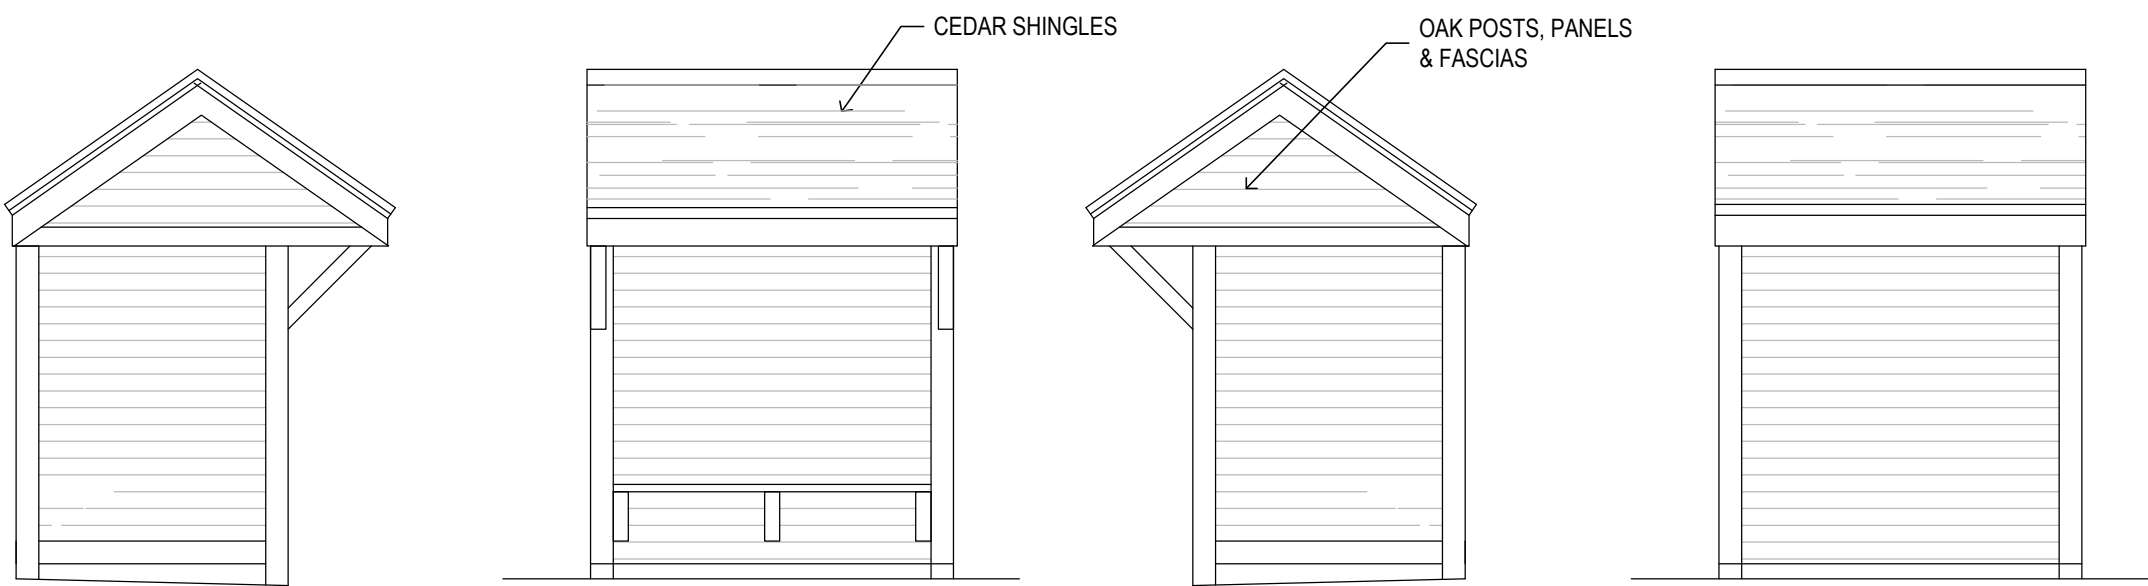 


SIDE ELEVATION

FRONT ELEVATION

SIDE ELEVATION

REAR ELEVATION

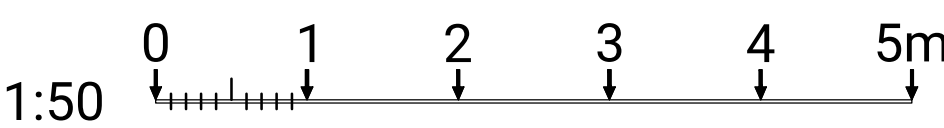

GENERAL APPEARENCE (NO SIDE WINDOWS)

REV	DESCRIPTION	BY	DATE
-----	-------------	----	------



Architectural & Interior Design Consultants

01424 871120 info@pumphousedesigns.co.uk

CLIENT

EWHURST PARISH COUNCIL

PROJECT

JUNCTION OF DAGG LANE & VILLAGE STREET

EWHURST GREEN

EAST SUSSEX

TN32 5TA

DRAWING

PROPOSED OAK BUS SHELTER

FIRST ISSUE

FEB 25

DRAWN BY

MRG

SCALE @ A2

1:25 & 1:50

DRAWING NO.

8263 / 1